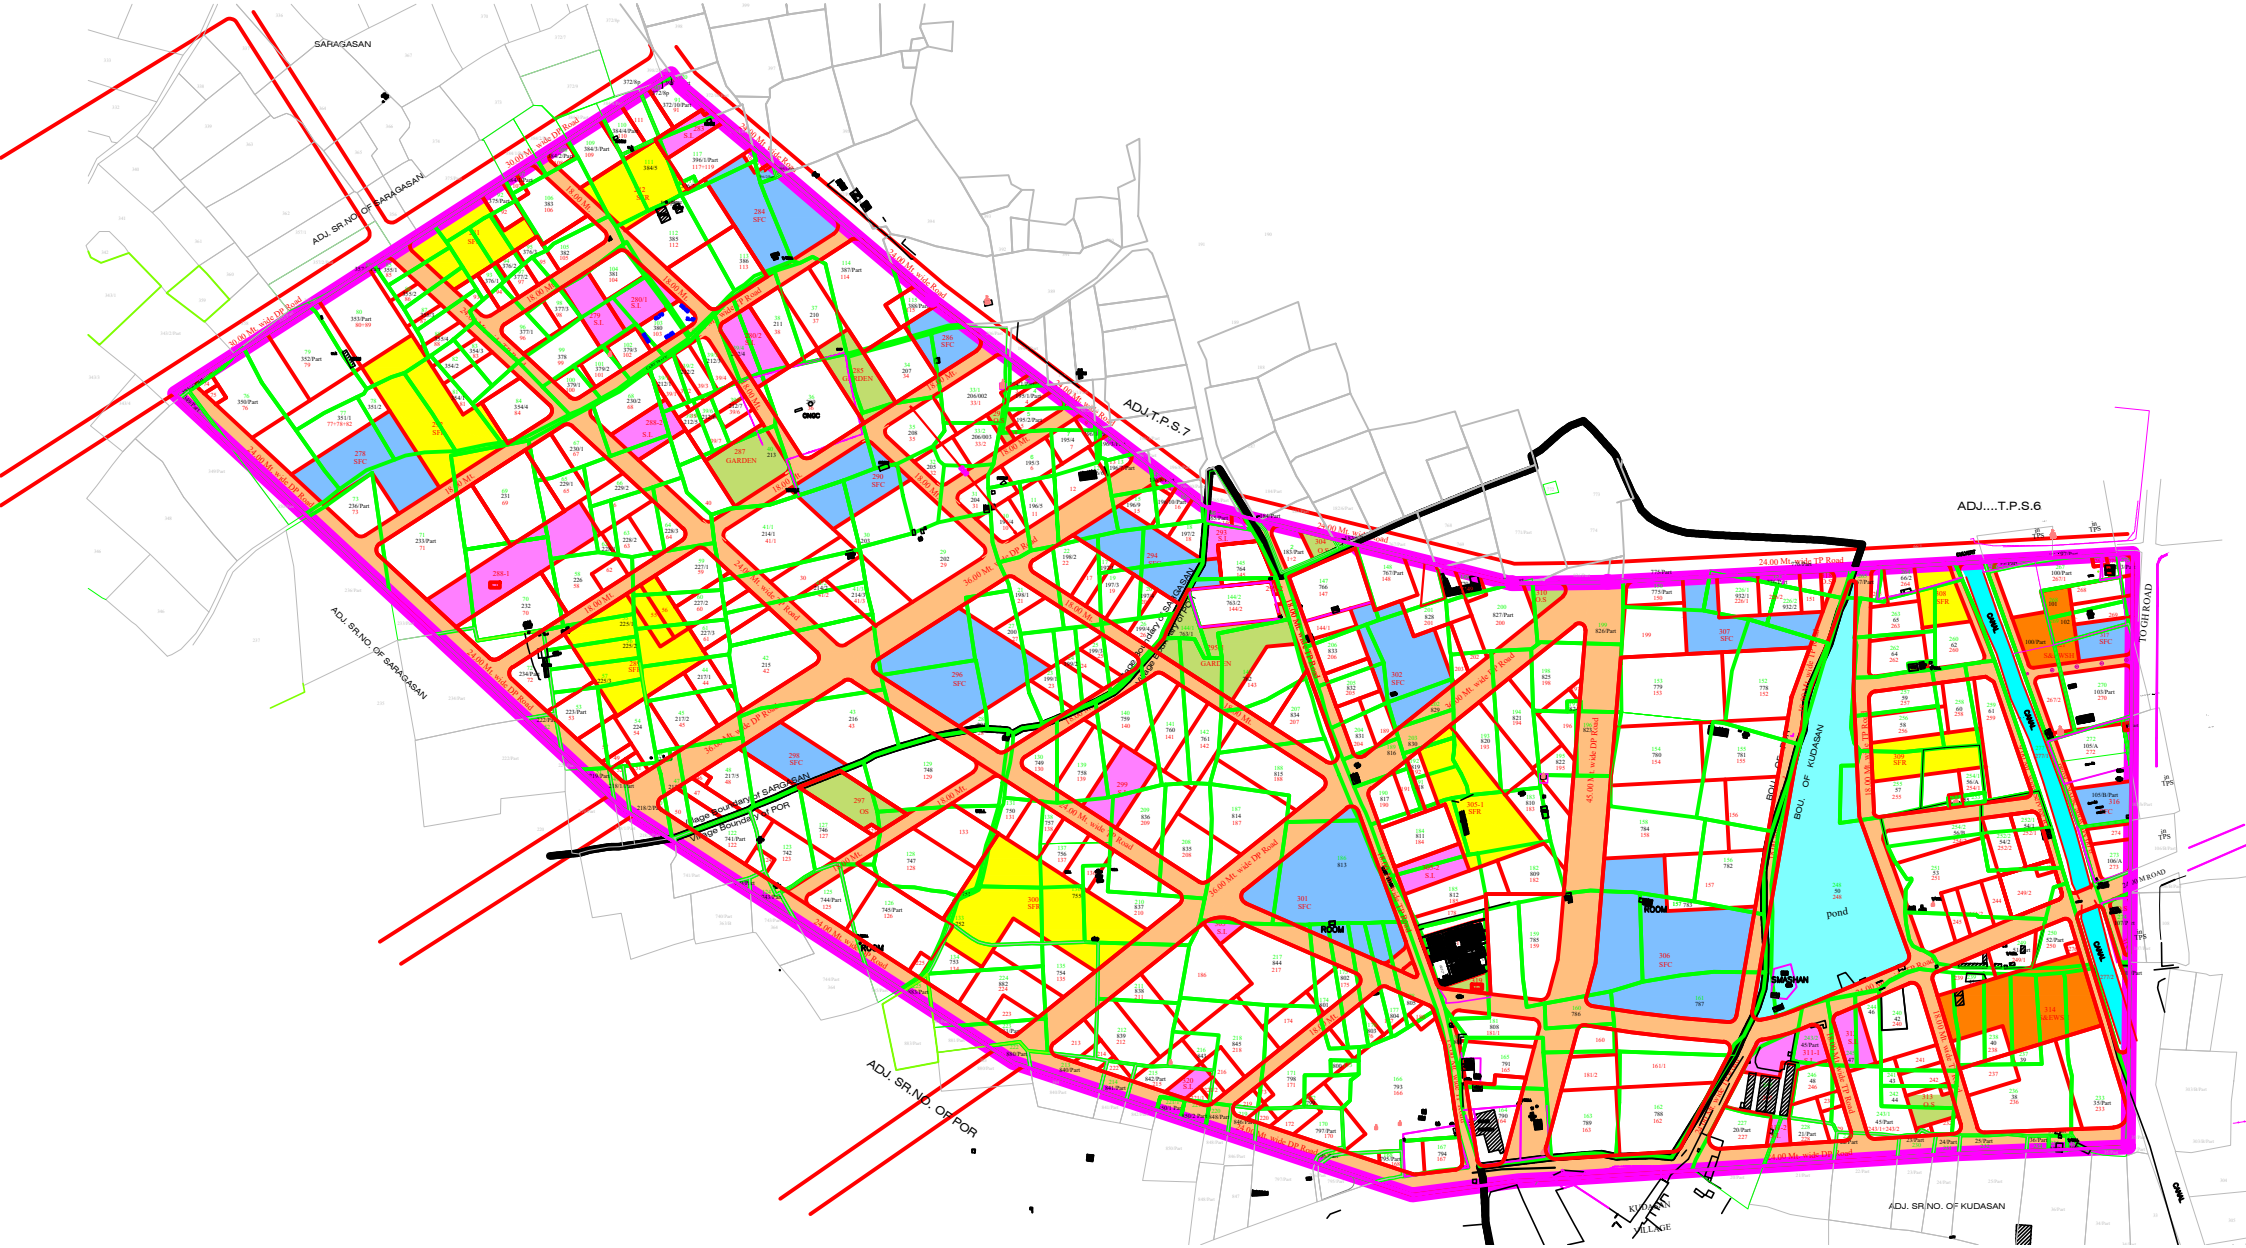
SARAGASAN
ADJ. SR.NO. OF SARAGASAN
ADJ.T.P.S.7
ADJ....T.P.S.6
ADJ. SR.NO. OF POR
ADJ. SR.NO. OF KUDASAN
BOU. OF KUDASAN
TO GH ROAD
Village Boundary of SARGASAN
Village Boundary of POR
pond
CANAL
ROOM
SMASHAN
KUDASAN VILLAGE